

MONUMENT RECORD
State of Indiana - County of Monroe

Section: 4

Township: 9 North


Range: 1 East

Corner ID: BenSo M-03

Monument Description & Remarks: 1" Brass Spike set at intersection of fencing. Survey Sign 2.5ft above ground at pt. B



References On File: Douglas R. Curry survey, John, McClung, Stevens, Hawley (1995), on file in Recorder Office book 3, page 321

RECOVERY TIE DRAWING
Field Book 41 Page No. 55

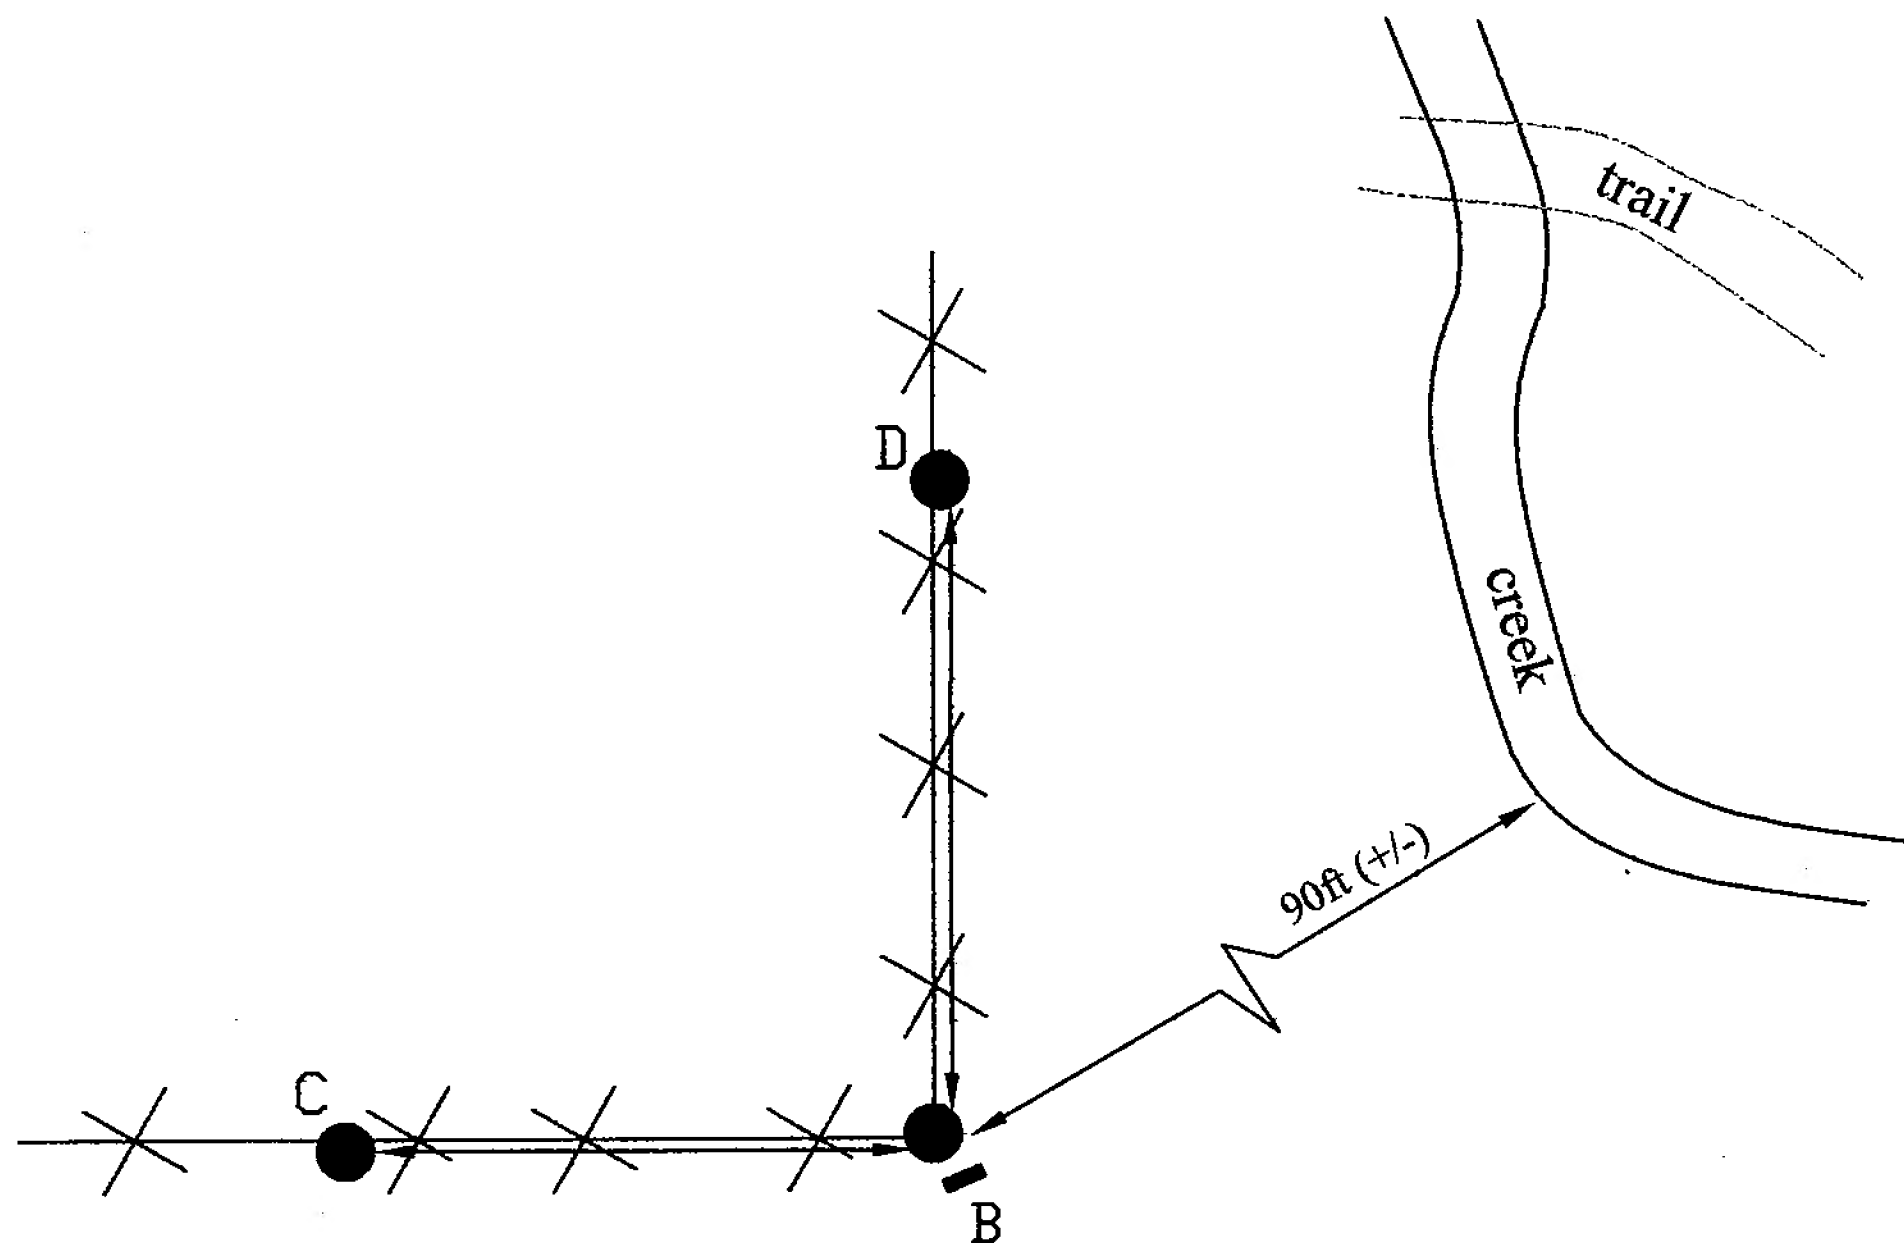

- A - 1" Brass Spike
- B - S 75° E 0.81' to Survey Sign on 1/2" Rebar post
- C - N 85° W 17.61' to MAG nail in 20" Sugar Maple
- D - N 05° E 27.72' to MAG nail in 27" Black Cherry

Not To Scale
Compass Bearing Magnetic North

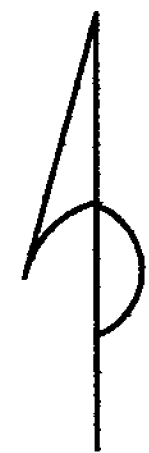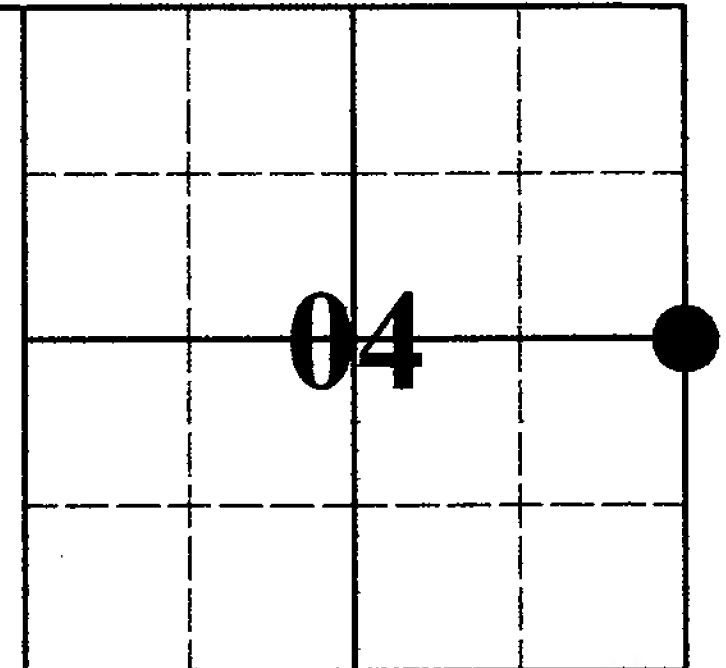

I, Kevin P. Enright, Monroe County Surveyor, hereby certify that this document was prepared under my direction in accordance with the provisions of section 36-2-12-11 of the Indiana Code, and the above data is given under my hand and seal this 26th day of September, 2008.

Administered by the Monroe County Surveyor Review Board

Date: 12/9/2008





09/26/2008

Ben So M-03